© Crown copyright and database rights 2014 Ordnance Survey 100023300.

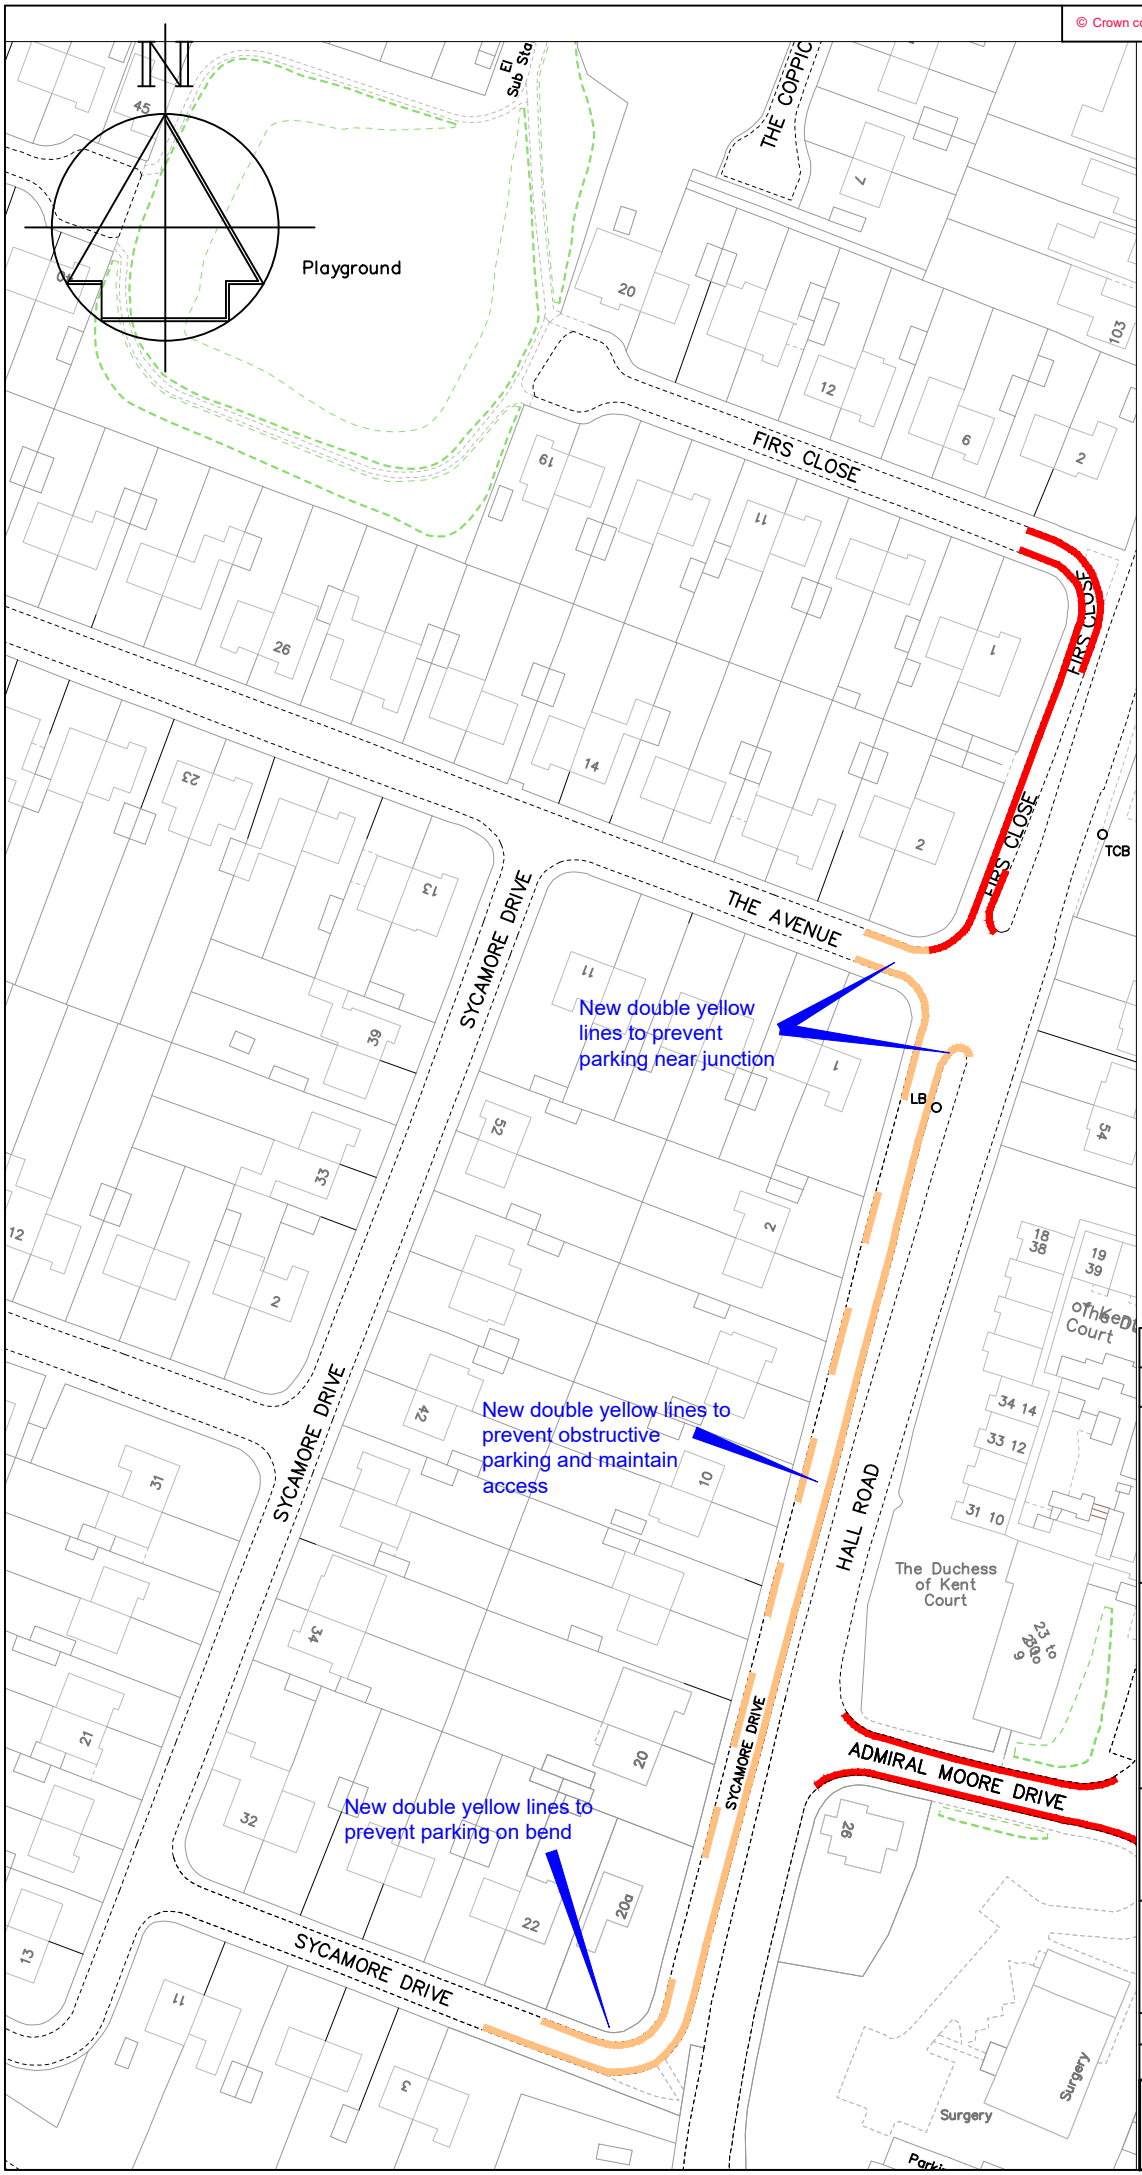

Key

Existing "No waiting at any time" (double yellow lines)

Proposed "No waiting at any time" (double yellow lines)

-	-	-
	Revision	Date

TONBRIDGE & MALLING BOROUGH COUNCIL

PLANNING, HOUSING & ENVIRONMENTAL HEALTH

Transportation Team
Gibson Building
Gibson Drive
Kings Hill
West Malling
Kent ME19 4LZ
Tel: 01732 844522 Fax: 01732 876317

Project Title
Parking Action Plan
Phase 13
Informal consultation

Drawing Title
Aylesford
Sycamore Drive

Drawn ACB | Checked AE | Date 11/2021

Scale 1 : 1250 @ A4

Drawing No. DD/591/2

Rev -