
© Crown copyright and database rights 2014 Ordnance Survey 100023300

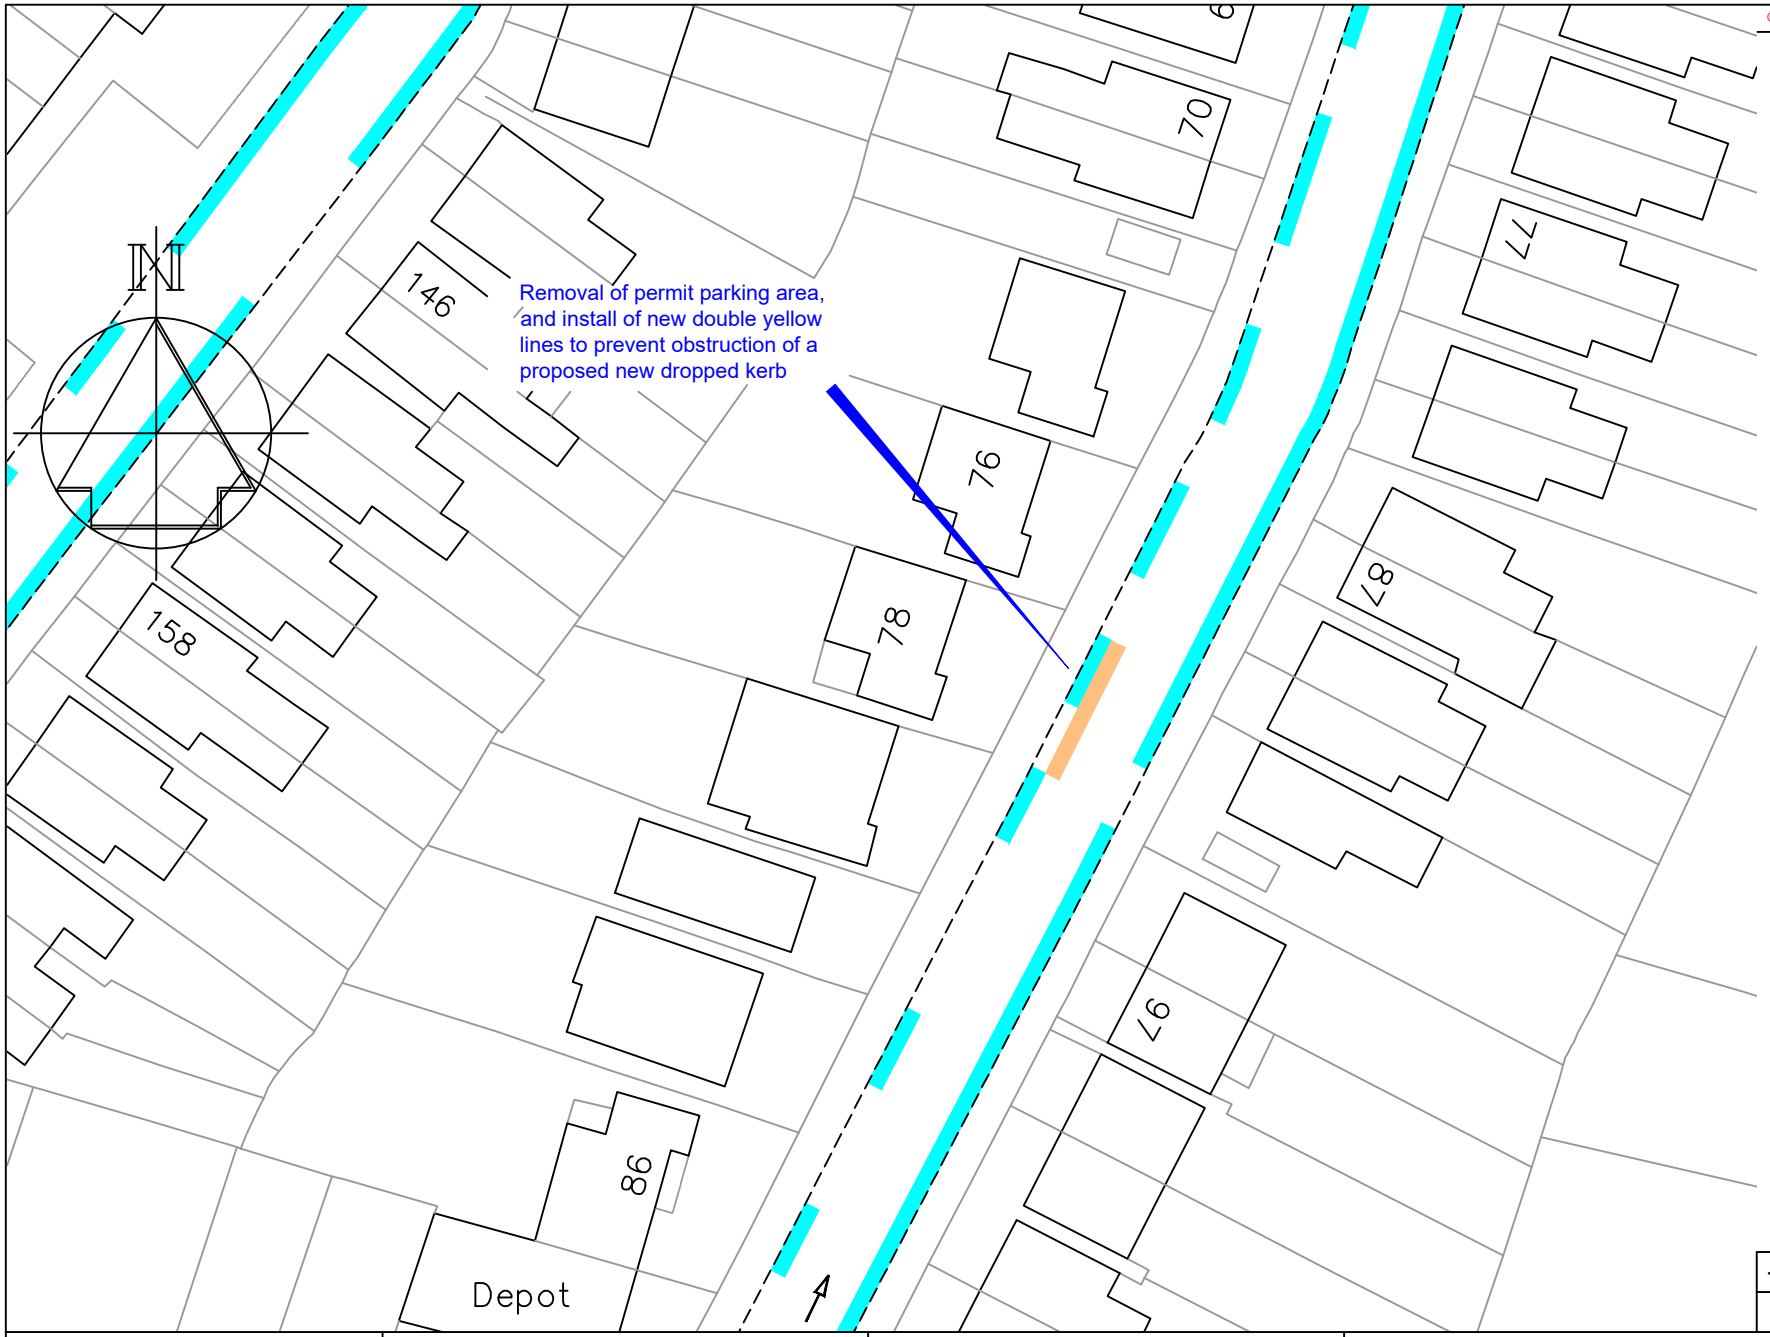

Key

- Existing 'Permit holders only Mon-Fri 09:30-10:30am,Area M' permit parking bay
- Proposed "No waiting at any time" (double yellow lines)

-	-	-
	Revision	Date

TONBRIDGE & MALLING BOROUGH COUNCIL

STREETSCENE, LEISURE & TECHNICAL SERVICES

Transportation Team
Gibson Building
Gibson Drive
Kings Hill
West Malling
Kent ME19 4LZ
Tel: 01732 844522 Fax: 01732 876317

Project Title

Access Group 7 Minor Amendments
Statutory Formal consultation

Drawing Title

Tonbridge
78 Judd Road

Drawn	Checked	Date
PR		08/2022

Scale 1 : 500 @ A4

Drawing No.	Rev
DD/596/05	-