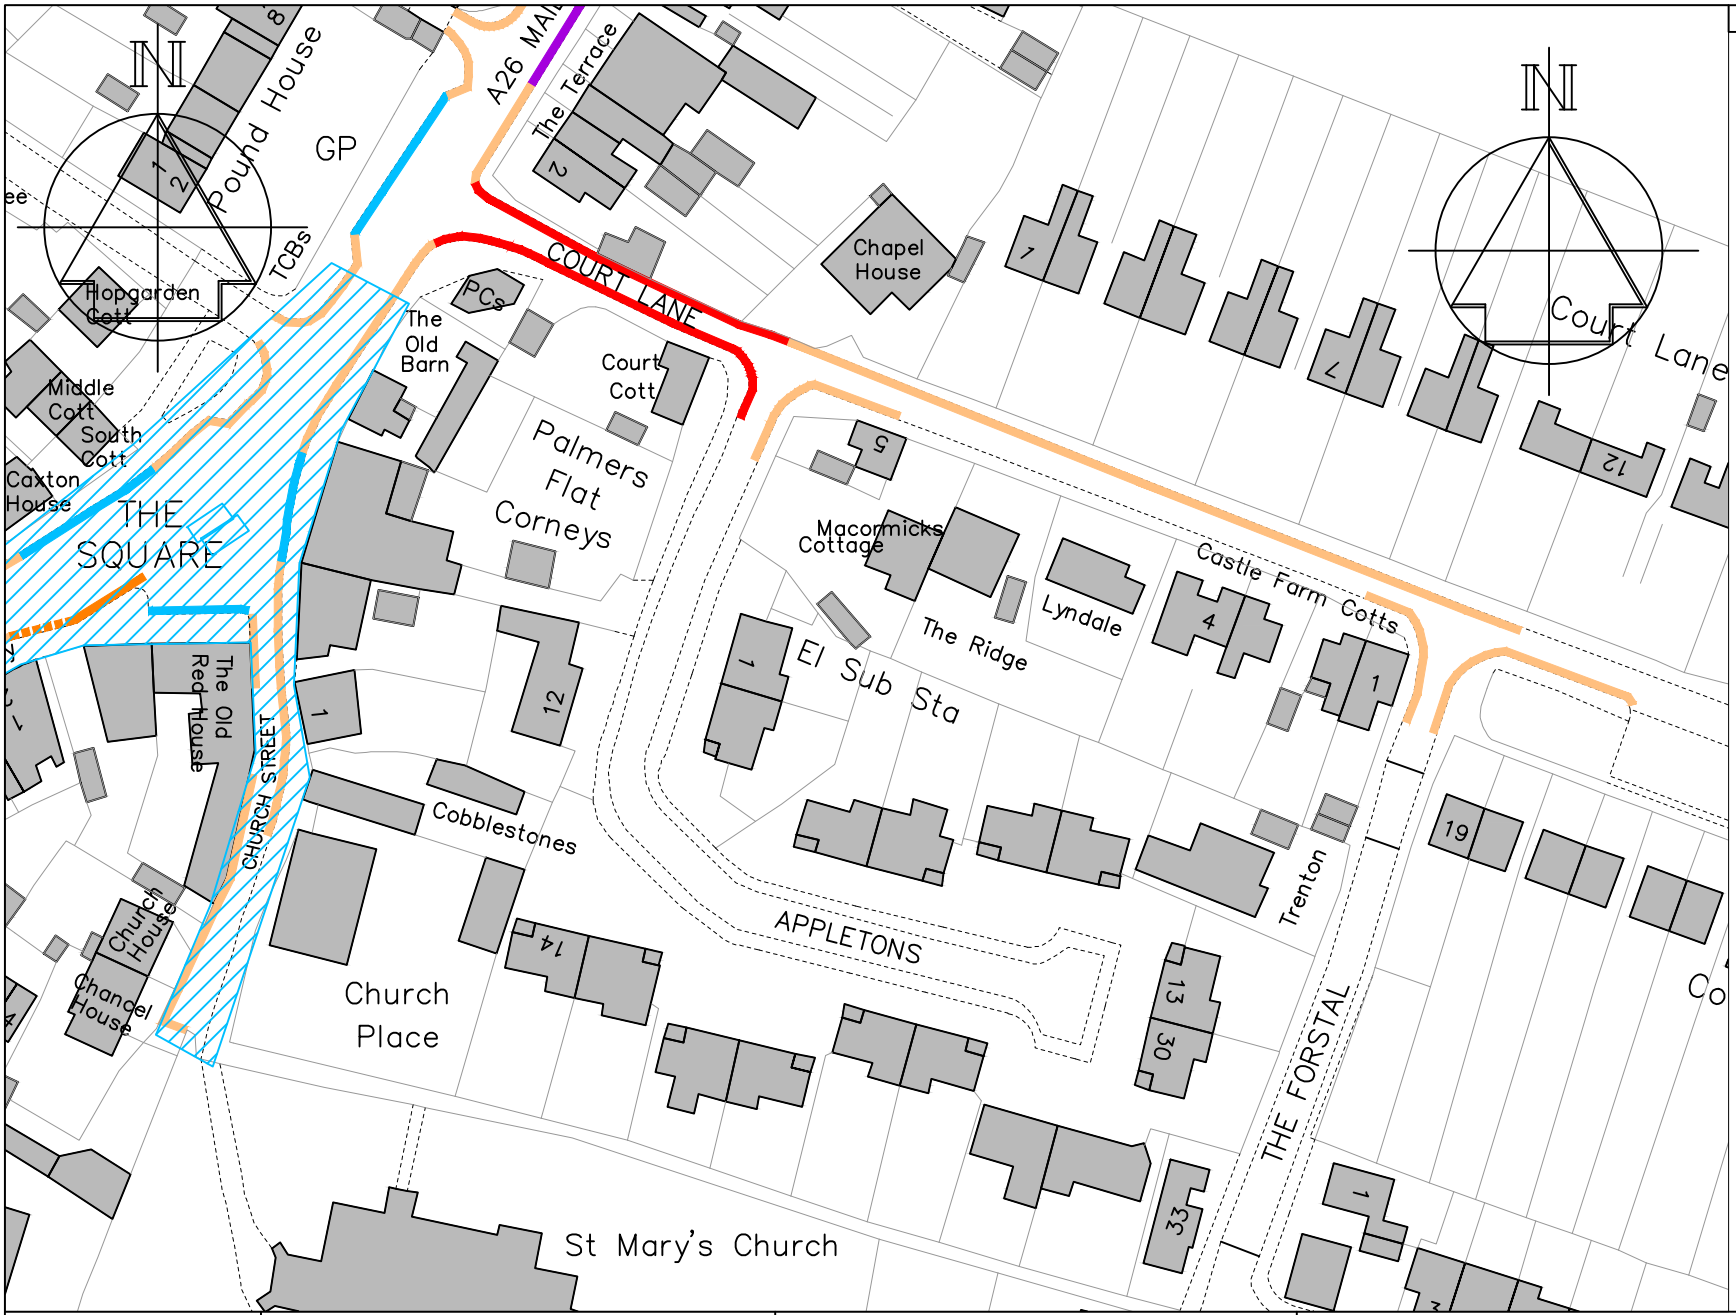

© Crown copyright and database rights 2023 Ordnance Survey 100023300

Key

- Existing "No waiting at any time" (Double yellow lines)
- Proposed "No waiting at any time" (Double yellow lines)
- Existing bus stop clearway
- Proposed bus stop clearway
- Pedestrian crossing controlled zone (white zig-zags)
- Proposed "No waiting, Mon-Sat, 8am-6pm" (Single yellow line)
- Proposed "Limited Waiting, Mon-Sat, 8am-6pm, 2 hrs, no return 2 hours" (short stay parking bays)
- Proposed "Limited Waiting, Mon-Sat, 8am-6pm, 2 hrs, no return 2 hours in marked parking bays" parking zone

TONBRIDGE & MALLING BOROUGH COUNCIL

Technical Services
Gibson Building
Gibson Drive
Kings Hill
West Malling
Kent ME19 4LZ
Tel: 01732 844522

Project Title
Hadlow Parking Review
Court Lane

Drawing Title
Informal Consultation
Draft Proposals

Drawn	Checked	Date
ACB	AE	Jan 2023

Scale 1 : 1250 @ A4

Drawing No. DD/587/05

Rev -