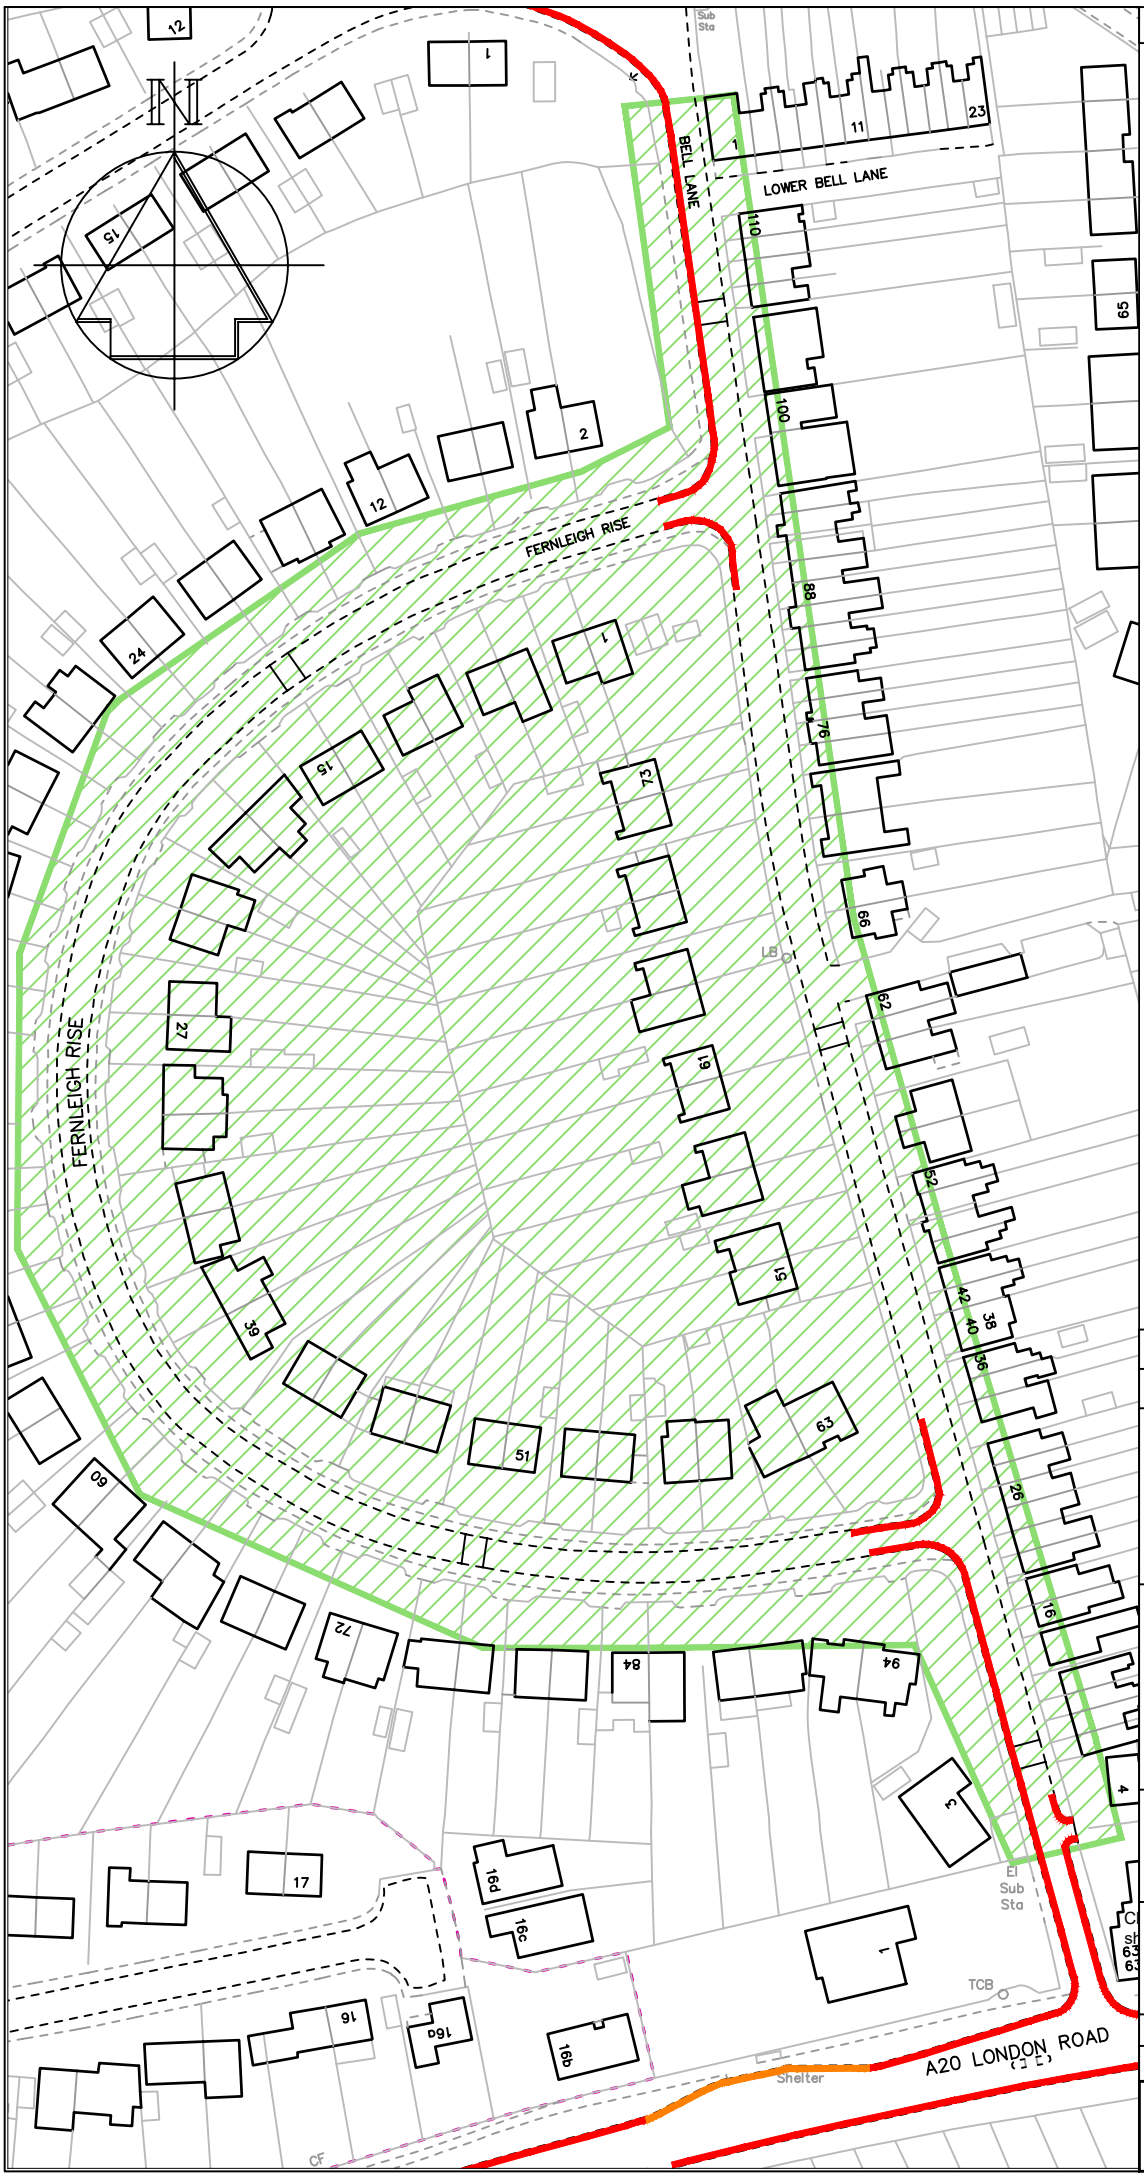

© Crown copyright and database rights 2024
Ordnance Survey 100023300.

Key

Existing "No waiting at any time" (double yellow lines)

Proposed "Permit Holders Only area, Mon-Sat, 8am-6pm" Residents' Parking scheme

New residents' only parking restrictions would prevent non-permit holders from parking on-street during the restricted hours (Mon-Sat, 8am-6pm) following complaints from residents.

It should be noted that residents' parking schemes are not intended to "ration" spaces between residents, but to deter regular incoming non-residents from long-stay parking in residential areas.

Resident permits are issued electronically and are currently;
£58 per year for 1st and 2nd permits
£115 for third permits
£175 for additional permits.

Visitors during restricted times would need daily Visitor permits, issued by the resident they are visiting, that cost £12 per 10

-	-	-
	Revision	Date

TONBRIDGE & MALLING BOROUGH COUNCIL

STREETSCENE, LEISURE & TECHNICAL SERVICES

Parking Team
Gibson Building
Gibson Drive
Kings Hill
West Malling
Kent ME19 4LZ
Tel: 01732 844522

Project Title
Parking Action Plan
Phase 15
Informal consultation

Drawing Title
Ditton
Bell Lane & Fernleigh Rise

Drawn ACB	Checked AE	Date 09/2024

Scale 1 : 1250 @ A4

Drawing No.	Rev
DD/607/05	-