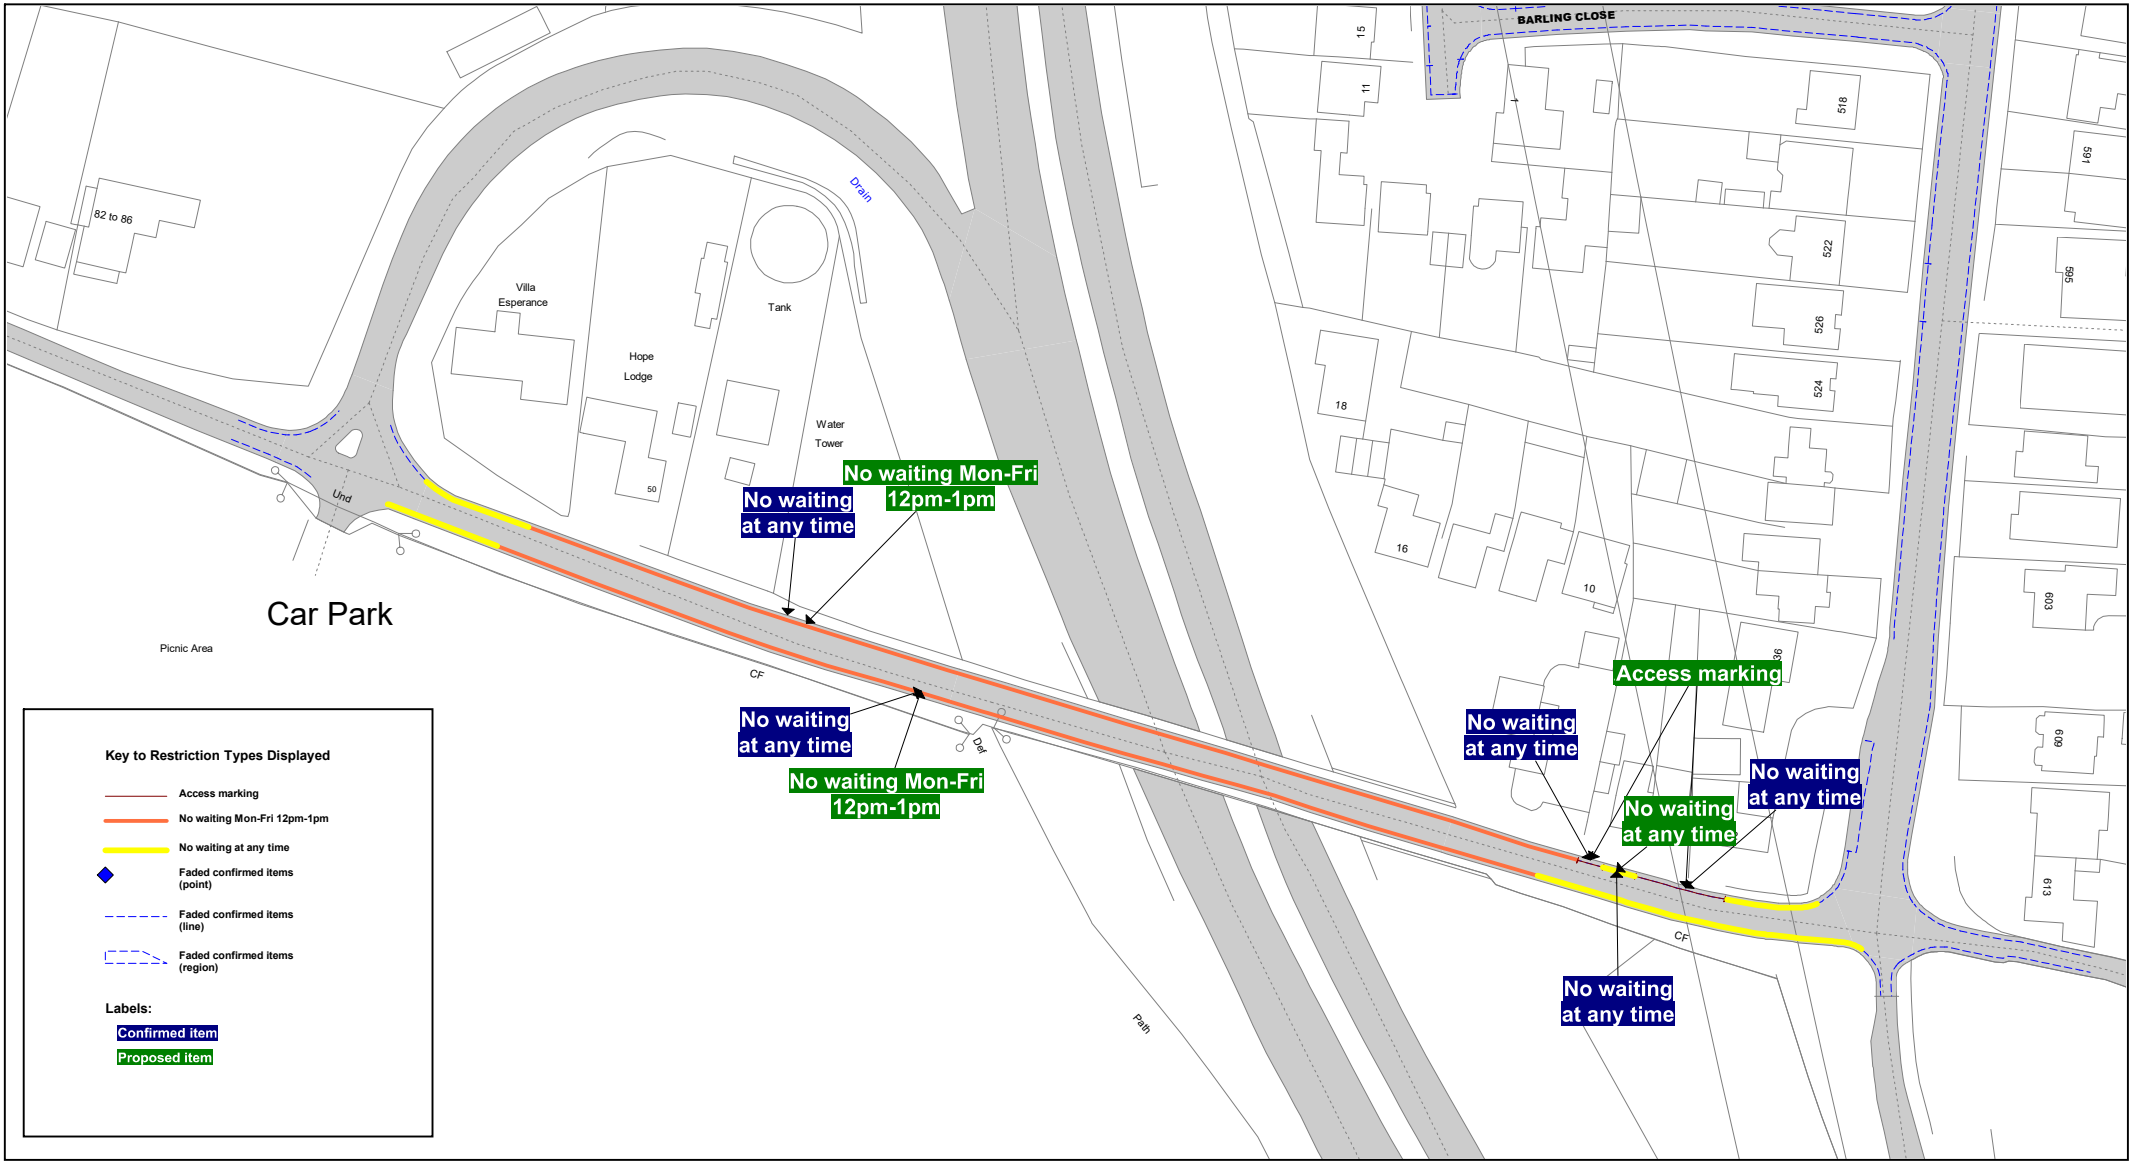

Kent County Council
kent.gov.uk

N W E S

Common Road, Blue Bell Hill
Revert to previous restrictions
Formal Consultation

© Crown copyright. All rights reserved
Kent County Council
Licence No. 100019238 2025

SCALE	1 : 1250
DATE	11/04/2025
DRAWING No.	DD/611/1
DRAWN BY	ACB